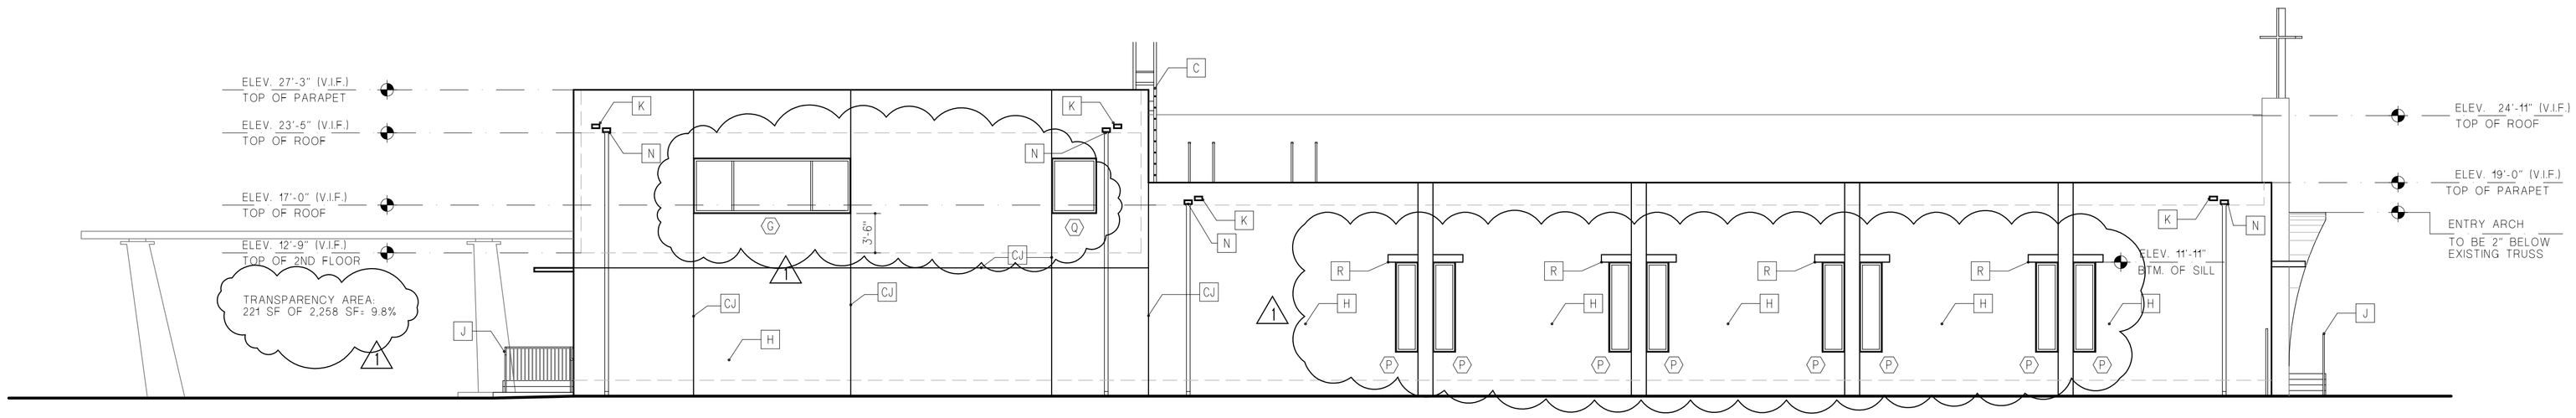

SOUTH ELEVATION

1 0 4 8 12 24 SCALE: 1/8" = 1'-0"

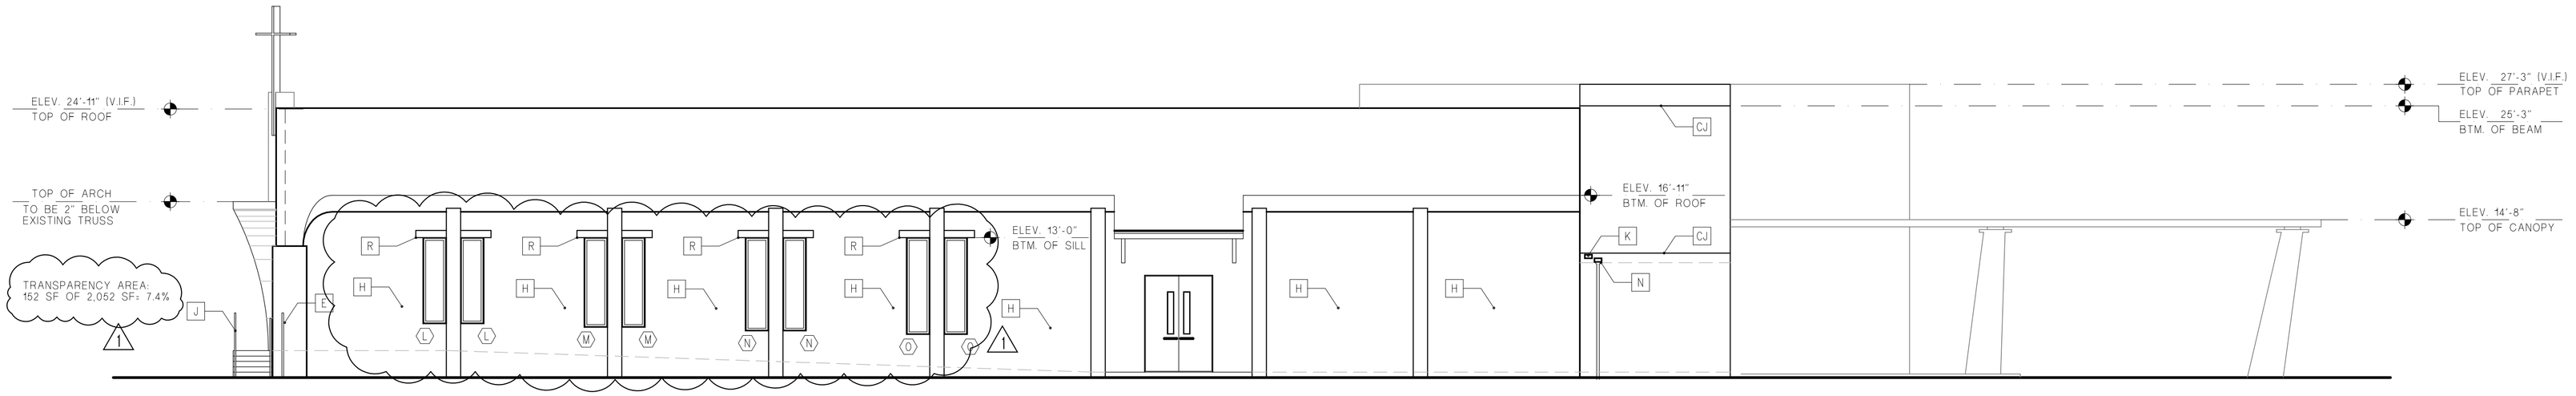

NORTH ELEVATION

1 0 4 8 12 24 SCALE: 1/8" = 1'-0"

ELEVATION LEGEND:

- A PAINTED STEEL COLUMNS
- B SMOOTH FINISH EXPOSED CONCRETE (PAINTED)
- C ACCESS LADDER
- D CLEAR FINISH ANODIZED ALUMN. HORIZONTAL ROLLER WINDOWS
- E CLEAR FINISH ANODIZED ALUMN. DOOR/GATE
- F CONCRETE VENT BLOCK
- G CLEAR FINISH ANODIZED ALUMN. FIXED WINDOWS
- H PAINTED SMOOTH FINISH STUCCO (COLOR TBD)
- I CLEAR FINISH ANODIZED ALUMN. SLIDING GLASS DOORS
- J CLEAR FINISH ANODIZED ALUMN. GUARDRAIL
- CJ CONTROL JOINTS. SEE DETAIL 9/A-11
- K OVERFLOW SCUPPER
- L MASONRY ARCH
- M CLEAR FINISH ANODIZED ALUMINUM CROSS SEE DTL. 3/A-8.3)
- N SCUPPERS
- O SCORELINE
- P LIGHTING FIXTURE: T.B.D. BY ARCHITECT
- Q SCRATCH FINISH STUCCO
- R 8" WINDOW SHELF
- S PRE-MANUFACTURED CLEAR FINISHED ANNOD. ALUMINUM SUN CONTROL LOUVER BY ARMETCO OR APPRV'D. EQ.
- T ANODIZED PRE-CAST CONCRETE
- U CLEAR FINISH ANODIZED ALUMINUM ANGOSTURA TYPE TEXT 6" HIGH
- CLEAR FINISH ANODIZED ALUMINUM

NOTE:
ALL EXTERIOR WALLS TO RECEIVE MIN. 5/8" OF PORTLAND CEMENT STUCCO. APPLY BONDING AGENT TO WALLS PRIOR TO APPLICATION OF STUCCO APPLIED AS RECOMMENDED BY BONDING AGENT MANUFACTURER. PROVIDE CONTROL JOINTS AS INDICATED ON AND AS PER INDUSTRY STANDARDS.

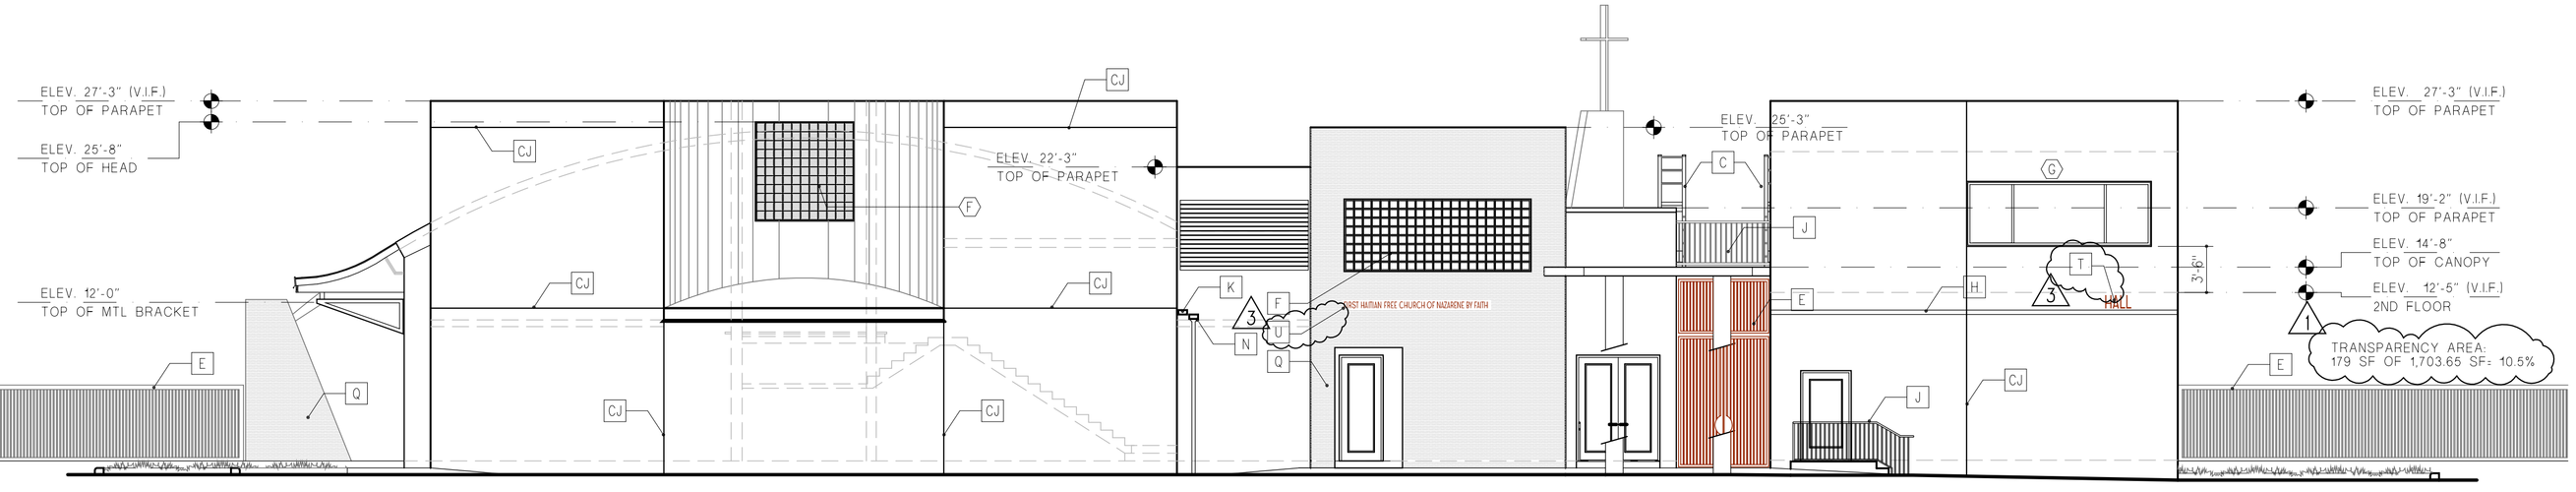

WEST ELEVATION

1 0 4 8 12 24 SCALE: 1/8" = 1'-0"

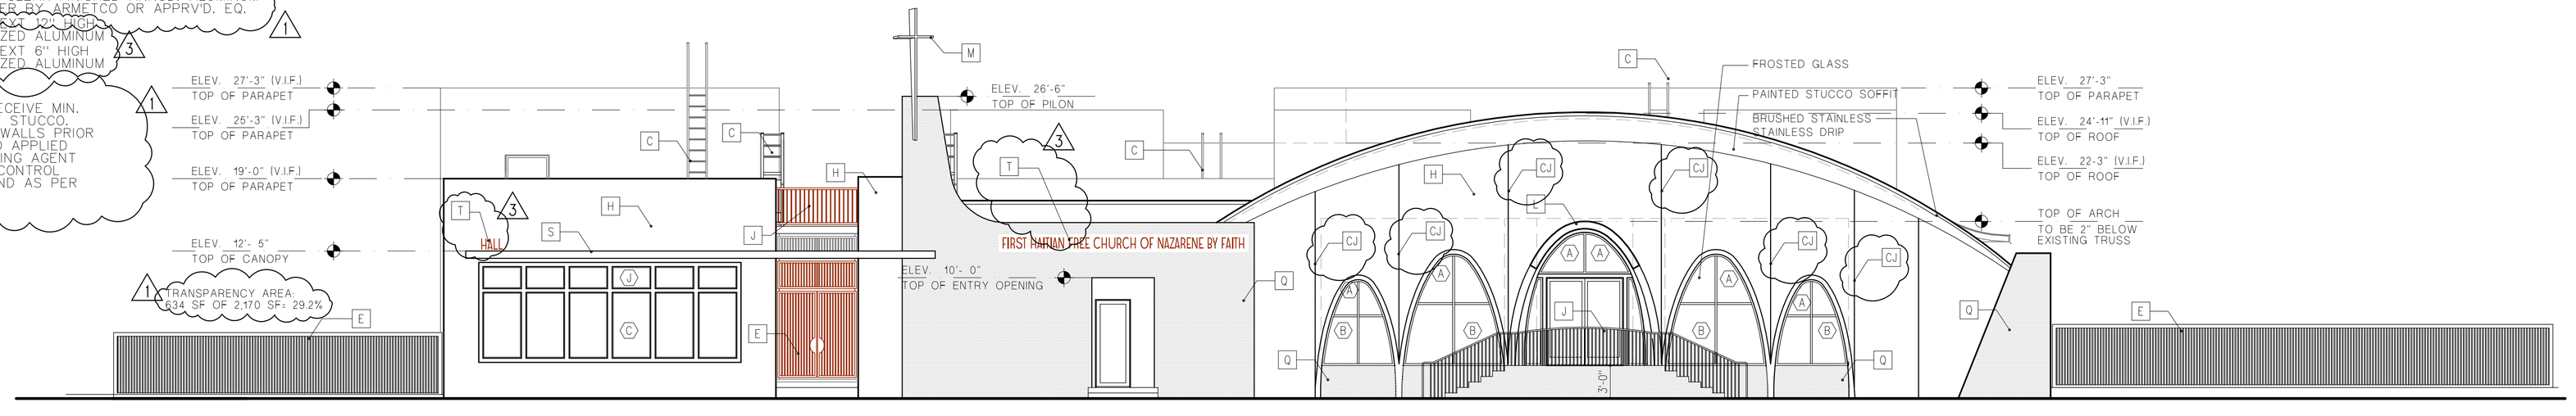

EAST ELEVATION

1 0 4 8 12 24 SCALE: 1/8" = 1'-0"

COPYRIGHT - 2008 - RAMOSMARTINEZ architects, inc.
All ideas, designs and details indicated or represented by this drawing, created and developed for use on this project, are owned by, and are legal property of RamosMartinez Architects, Inc. Use, reproduction, distribution or alteration is prohibited without written authorization from the Architect.

RAMOSMARTINEZ
ARCHITECTS, INC. AA 26000528
MIAMI
CORAL WAY 12TH AVENUE
MIAMI, FL. 33135
TELEPHONE: 305-548-3006
FACSIMILE: 305-547-9227
WEBSITE: www.rmatz.com
NEW YORK
MAIN STREET
JERSEY CITY, NJ 07302
HUMBERTO RAMOS
AR 0017833

First Haitian Free Church of Nazarene by Faith
IN
ORLANDO, FLORIDA

FIRST HAITIAN FREE CHURCH OF NAZARENE

308 SOUTH
ORANGE BLOSSOM TRAIL
ORLANDO, FLORIDA

FLOOR PLAN

FLOOR PLAN

REVISIONS:
1 Building Department Comments 06/30/09
2 Clarification 12/14/09

COMM. NO. 08-103
DATE: 07 MAY 2008
DRAWN BY:
CHECKED BY:

A-6