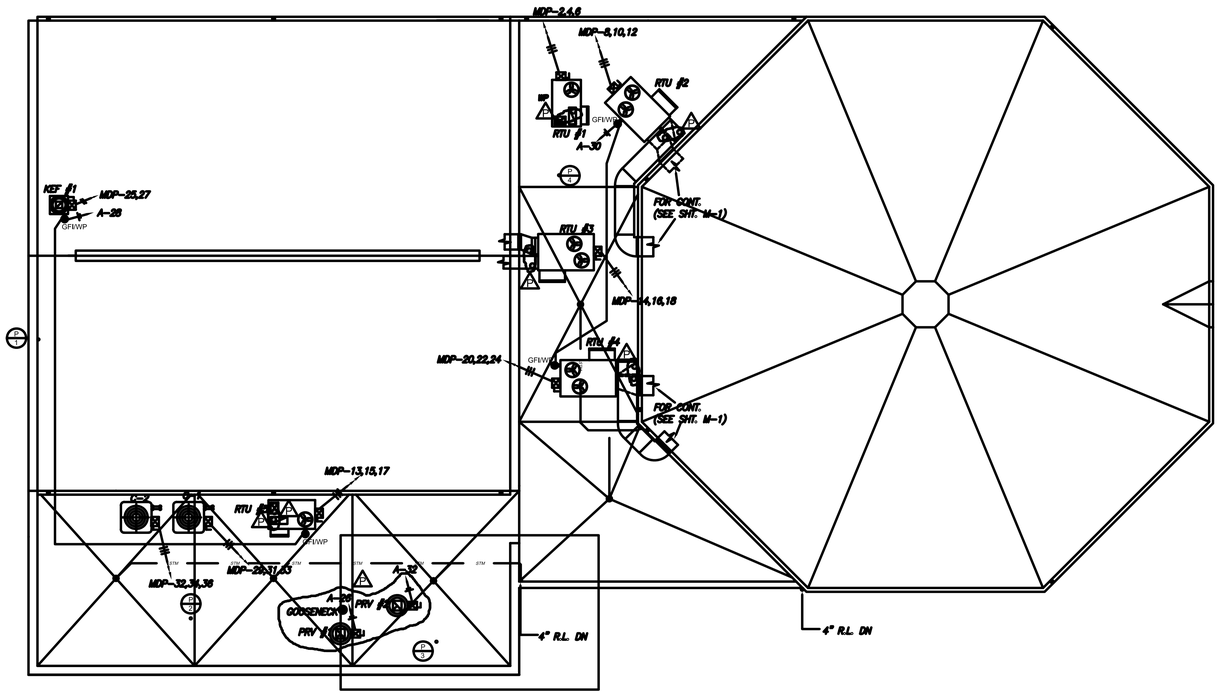

ROOF PLAN

SCALE: 1/8"=1'-0"

SYBOL LEGEND

- AIR HANDLING UNIT
- RETURN AIR DUCT
- SUPPLY AIR DUCT
- —
- —
- STORMLINE DRAIN
- WP/GFI – WHEATHERPROOF DUPLEX RECEPTACLE OUTLET W/GROUND FAULT INTERRUPTER, (NEMA 5-20R)
- DS – DISCONNECT SWITCH – CONTROLLER COMBINATION IN NEMA 3R ENCLOSURE
- BRANCH CIRCUIT HOMERUN TO PANELBOARD, NUMBER OF ARROWS INDICATES NUMBER OF CIRCUITS. FULL SLASHES INDICATE UNGROUNDED "HOT" CONDUCTORS. HALF SLASHES INDICATE GROUNDED NEUTRAL CONDUCTOR(S). DOT INDICATES EQUIPMENT GROUNDING CONDUCTOR.
- BRANCH CIRCUIT WIRING IN R.M.C.

Revisions:	Date:
A PERMIT COMPLIANCE	10-05-07

Engineers:
CHARLES FORD & ASSOCIATES
CONSULTING – ENGINEERS & PLANNERS
4300 HARBOR PKE, S.E. 100B, D.C. (202) 722-4100

Certification:

Project Title:
BETH SHALOM A.M.E. ZION CHURCH
2501 RITCHIE ROAD
DISTRICT HEIGHTS, MARYLAND 20735
ROOF PLAN

Philip Aaron Lacy, Architect
4013 21st. Place
Temple Hills, Maryland 20748
Phone: 301-894-7979

Date: NOV. 29, 2005
Scale: 1/8"=1'-0"
Drawn: PAL
Checked: C.FORD
File No. BETH_A01

Drawing No.
MEP-1
- of -

Copyright 2004 Philip Aaron Lacy, Architect. All rights reserved. No portion of this document may be reproduced without written permission.