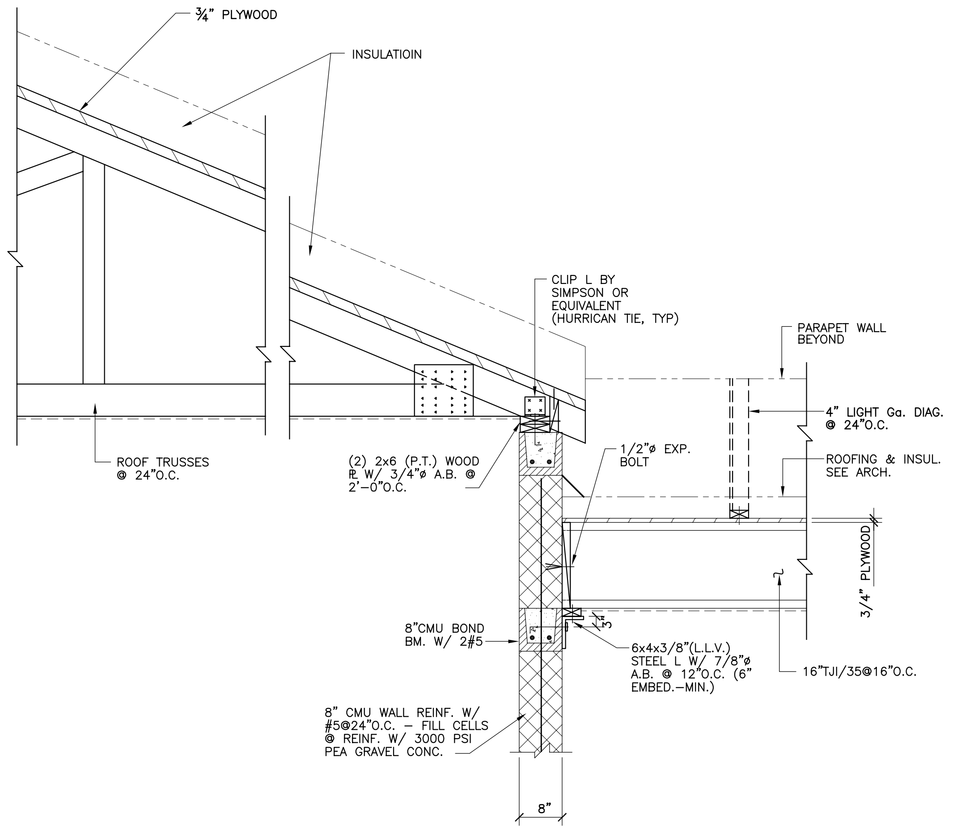

SECTION 1-S5
3/4" = 1'-0"

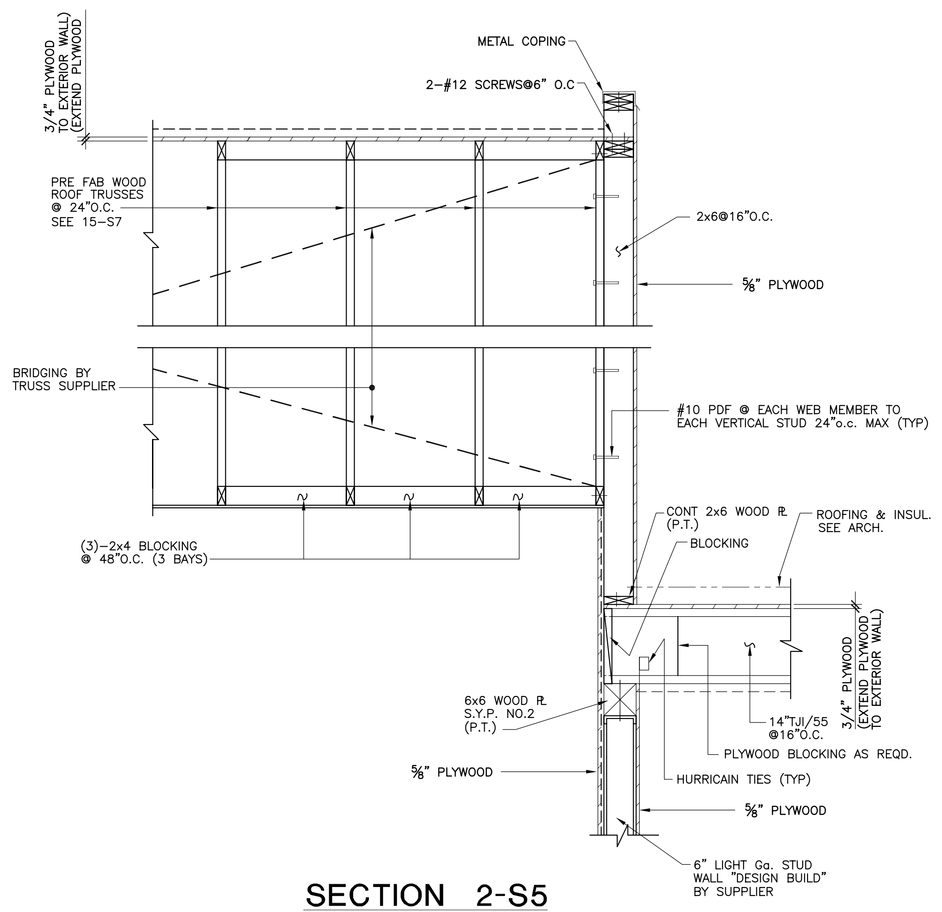

SECTION 2-S5
3/4" = 1'-0"

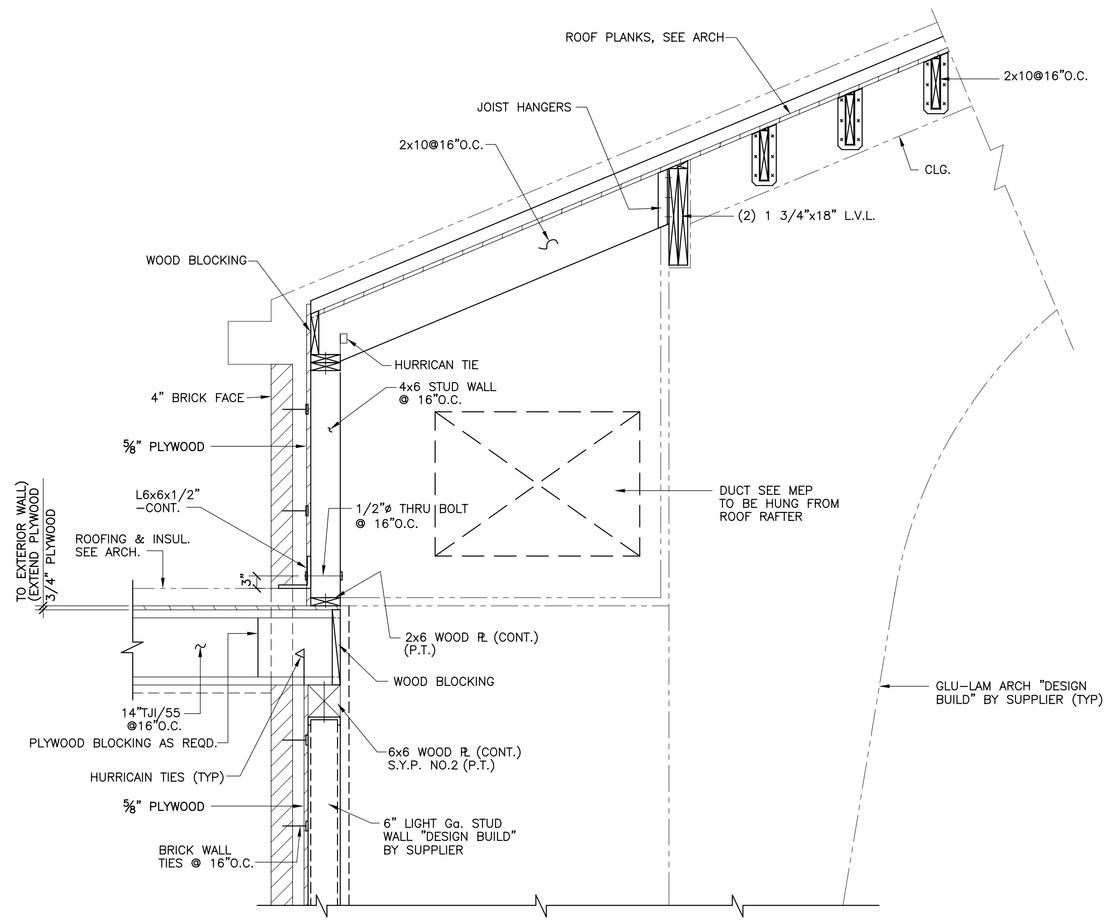

SECTION 3-S5
3/4" = 1'-0"

Copyright 2004 Philip Aaron Lacy, Architect All rights reserved. No portion of this document may be reproduced without written permission.

Date:

Revisions:

Consultants:

Tadler Cohen Edelson Assoc.
CONSULTING STRUCTURAL ENGINEERS
1101 Spring St. Suite #510
Silver Spring, MD 20910
(301) 588-1966

104043.00

Certification:

Project Title:

BETH SHALOM A.M.E. ZION CHURCH
2501 RITCHIE ROAD
DISTRICT HEIGHTS, MARYLAND 20735

SECTIONS

Philip Aaron Lacy, Architects
6188 Oxon Hill Road, Suite 303
Oxon Hill, Maryland 20745
Phone: 301-567-8223

Date:	*NOV. 21, 2005*
Scale:	*AS NOTED*
Drawn:	
Checked:	
File No.	

Drawing No.

S5

of