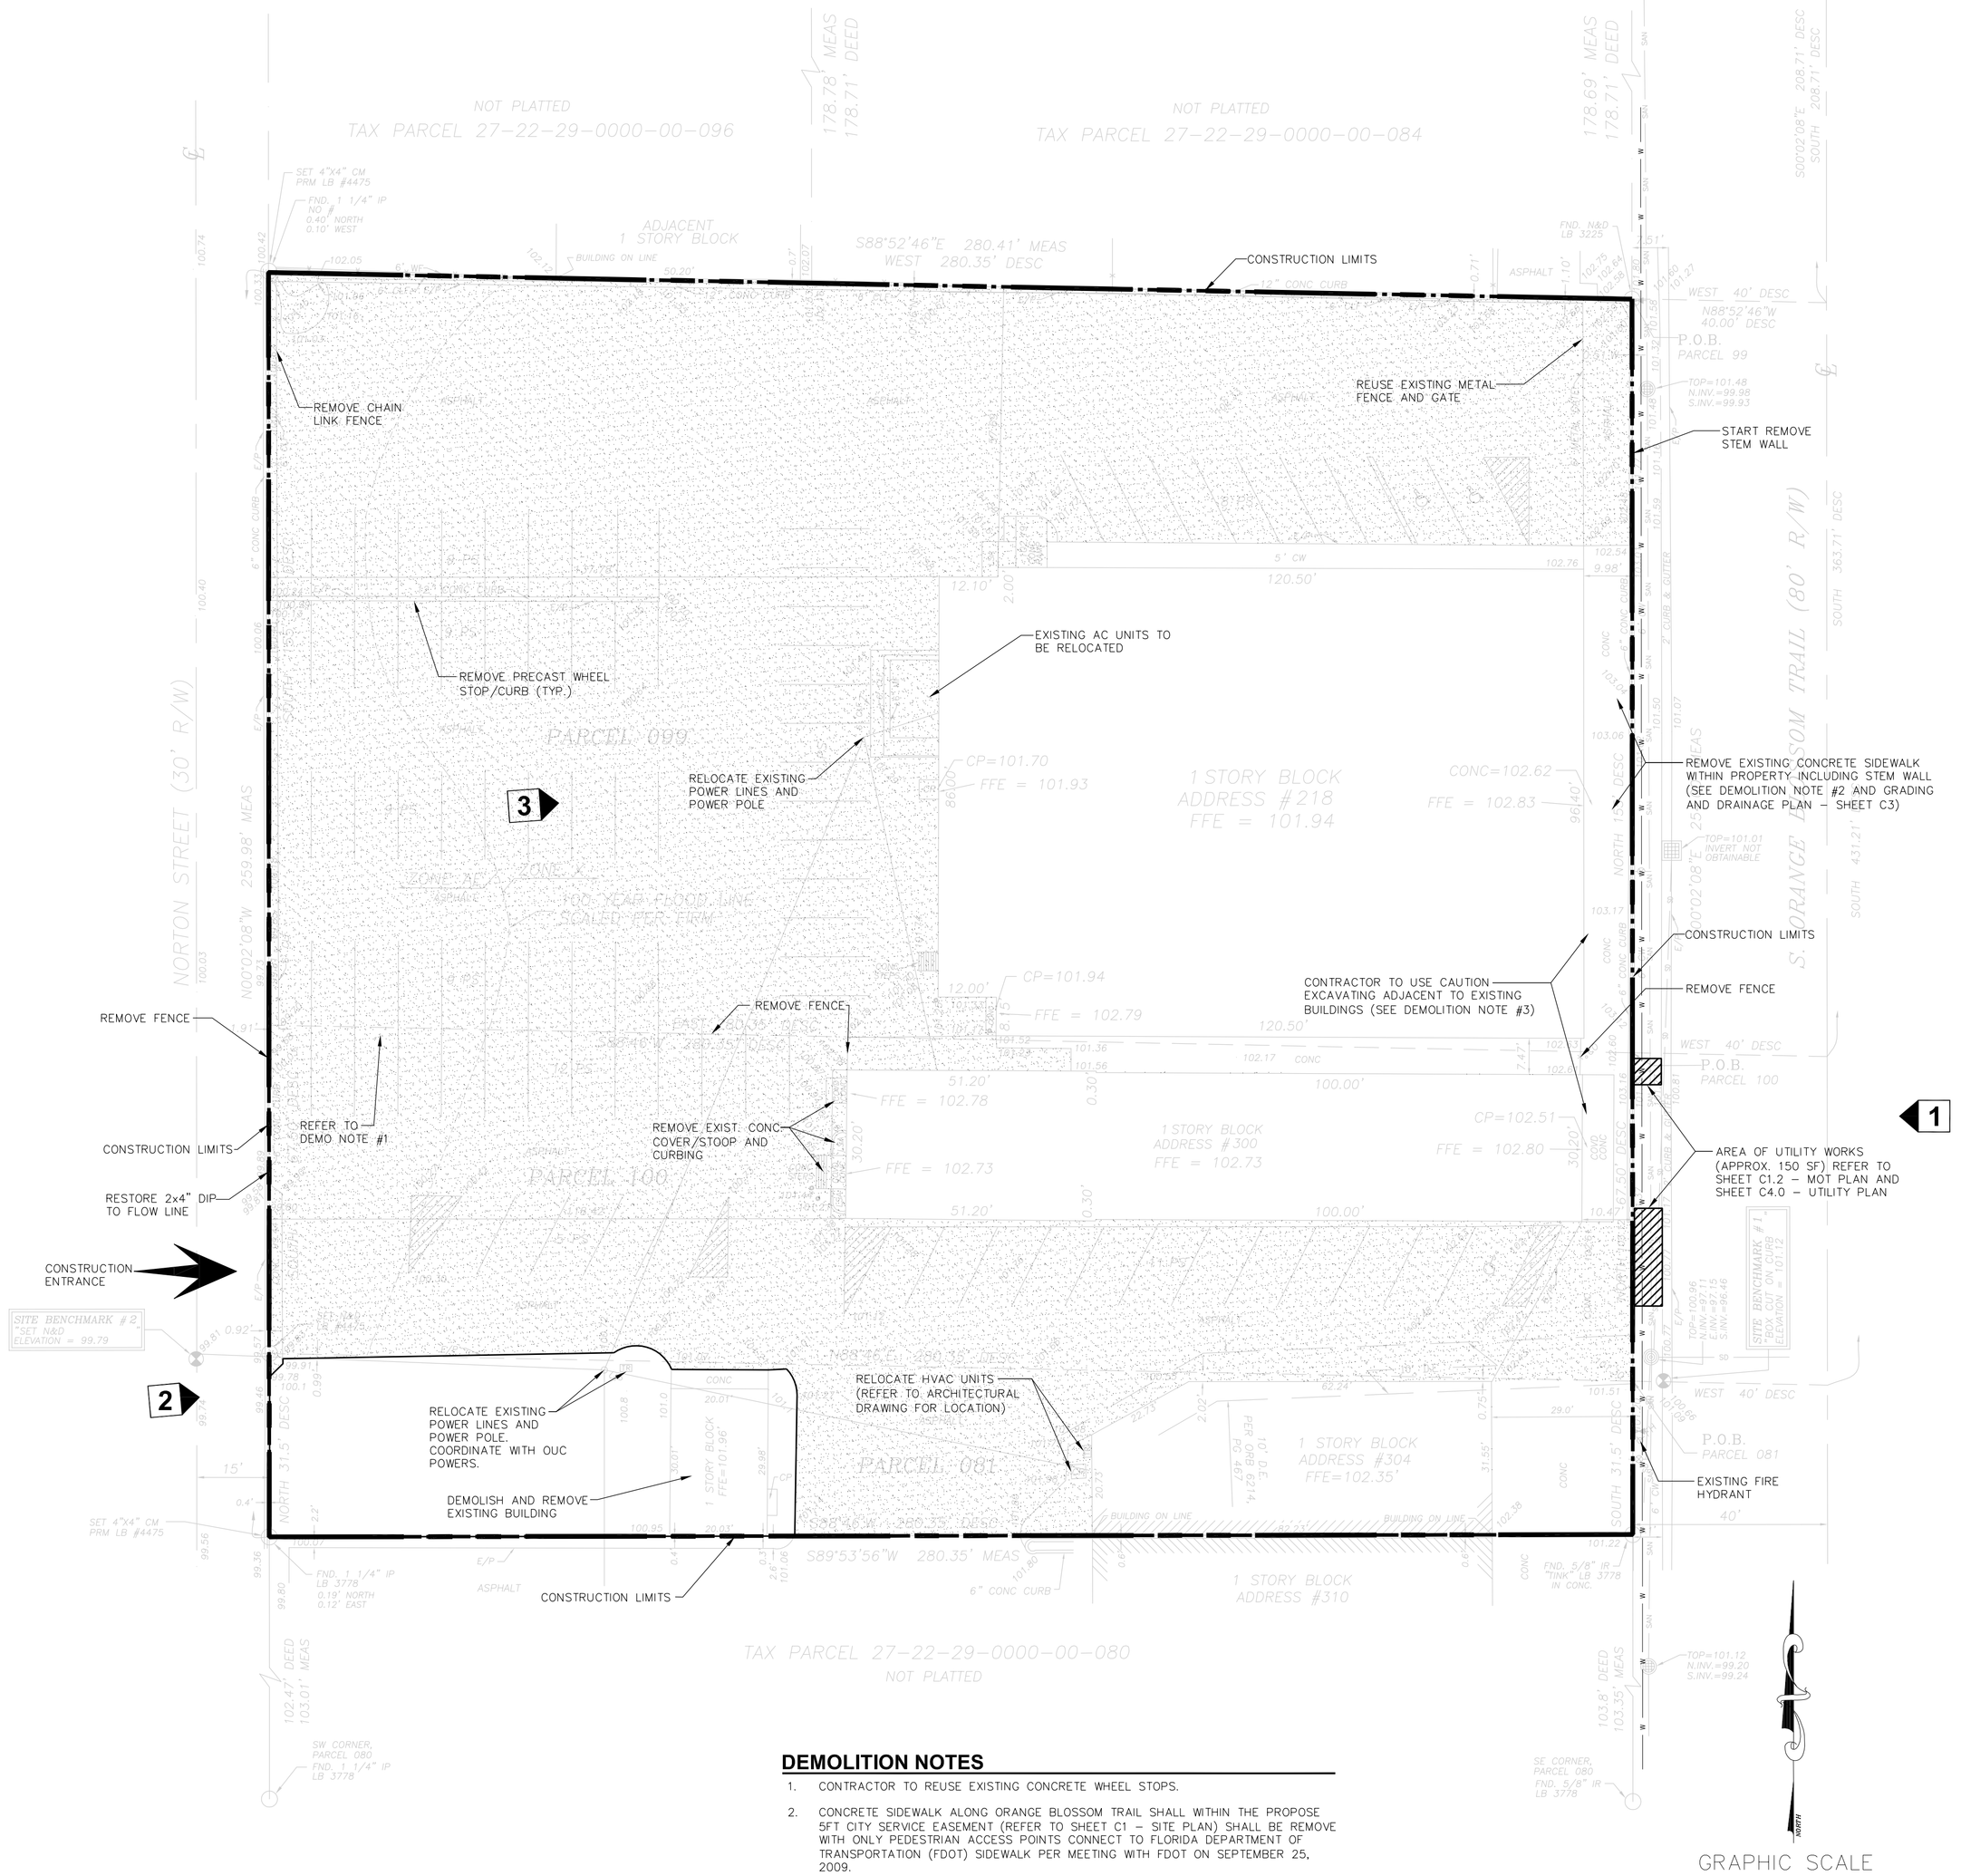

DEMOLITION NOTES

1. CONTRACTOR TO REUSE EXISTING CONCRETE WHEEL STOPS.
2. CONCRETE SIDEWALK ALONG ORANGE BLOSSOM TRAIL SHALL WITHIN THE PROPOSE 5FT CITY SERVICE EASEMENT (REFER TO SHEET C1 - SITE PLAN) SHALL BE REMOVE WITH ONLY PEDESTRIAN ACCESS POINTS CONNECT TO FLORIDA DEPARTMENT OF TRANSPORTATION (FDOT) SIDEWALK PER MEETING WITH FDOT ON SEPTEMBER 25, 2009.
3. CONTRACTOR TO USE CAUTION WHILE EXCAVATING ADJACENT TO BUILDING FOR EXISTING UTILITIES AND STRUCTURES. IF BUILDING STRUCTURES (I.E. BUILDING FOOTING) AND/OR UTILITIES AREA ENCOUNTERED WHICH ARE DIFFERENT FROM PLANS, CONTRACTOR SHALL CONTACT OWNER/ENGINEER/ARCHITECT WITHIN 48 HOURS FROM TIME OF DISCOVERY.
2. REFER TO SHEET C0 - GENERAL NOTES SHEET FOR ADDITIONAL GENERAL NOTES.

GRAPHIC SCALE

20' 0 10' 20' 40'

(36"x24" SHEET 1" = 20')
(15"x12" SHEET 1" = 40')

1 EAST SIDE OF PROPERTY LOOKING WEST TOWARD FRONT OF EXISTING CHURCH ON ORANGE BLOSSOM TRAIL.

2 REAR (WEST SIDE) OF PROPERTY LOOKING EAST TOWARD BACK OF EXISTING BUILDINGS 100 AND 200. NOTE ALMOST ENTIRE PROPERTY CONSISTS OF IMPERVIOUS AREA WITH NO ONSITE STORMWATER SYSTEM.

3 NORTHWEST PART OF PROPERTY LOOKING EAST TOWARD FRONT OF PROPERTY. STORMWATER RUNOFF FROM EXISTING BUILDING AND PAVEMENT SHEET FLOWS WEST TOWARD THE BACK OF THE PROPERTY THEN TO NORTON STREET.

SITE LEGEND

- TYPE III SILT FENCE
- CONSTRUCTION LIMITS
- PROPERTY LINE
- MILL & RESURFACE

48 HOURS BEFORE DIGGING
CALL
TOLL FREE
1-800-432-4770
SUNSHINE STATE ONE CALL CENTER

REVISIONS

No.	DATE	DESCRIPTION	APP'D BY
1	03-31-09	CITY OF ORLANDO COMM.	QTL
2	05-11-09	ADD OUC NOTES	QTL
3	08-04-09	CITY OF ORLANDO COMM. (BLD2009-03635)	QTL
4	09-18-09	CITY OF ORLANDO BLD2009-00444 COMM.	QTL
5	10-02-09	FDOT UTILITY PERMIT	QTL

FIRST HAITIAN FREE CHURCH OF NAZARENE BY FAITH RENOVATION

DEMOLITION AND EROSION CONTROL PLAN

LAM
Civil Engineering, Inc.
2504 E. JACKSON STREET
ORLANDO, FL 32803
OFFICE: 407-228-9540
FAX: 407-228-9541
CERTIFICATE OF AUTHORIZATION No. 27340

THIS DOCUMENT AND ANY DESIGN DOCUMENTS RELATED TO THIS PROJECT IS THE PROPERTY OF LAM CIVIL ENGINEERING, INC. AND IS COPYRIGHTED. THIS DOCUMENT IS INTENDED TO BE USED BY THIS PROJECT, ANY REPRODUCTION, DISTRIBUTION, OR USE OF THIS DOCUMENT IS PROHIBITED WITHOUT THE WRITTEN CONSENT OF LAM CIVIL ENGINEERING, INC.

NOT FOR CONSTRUCTION UNLESS SIGNED AND SEALED

QUANG T. LAM, P.E.
FL REGISTRATION No. 62550

DATE

PROJECT No.	2008.999.07
DATE:	11-05-09
DRAWN BY:	LCE
APPROVED BY:	QTL
SHEET	C2